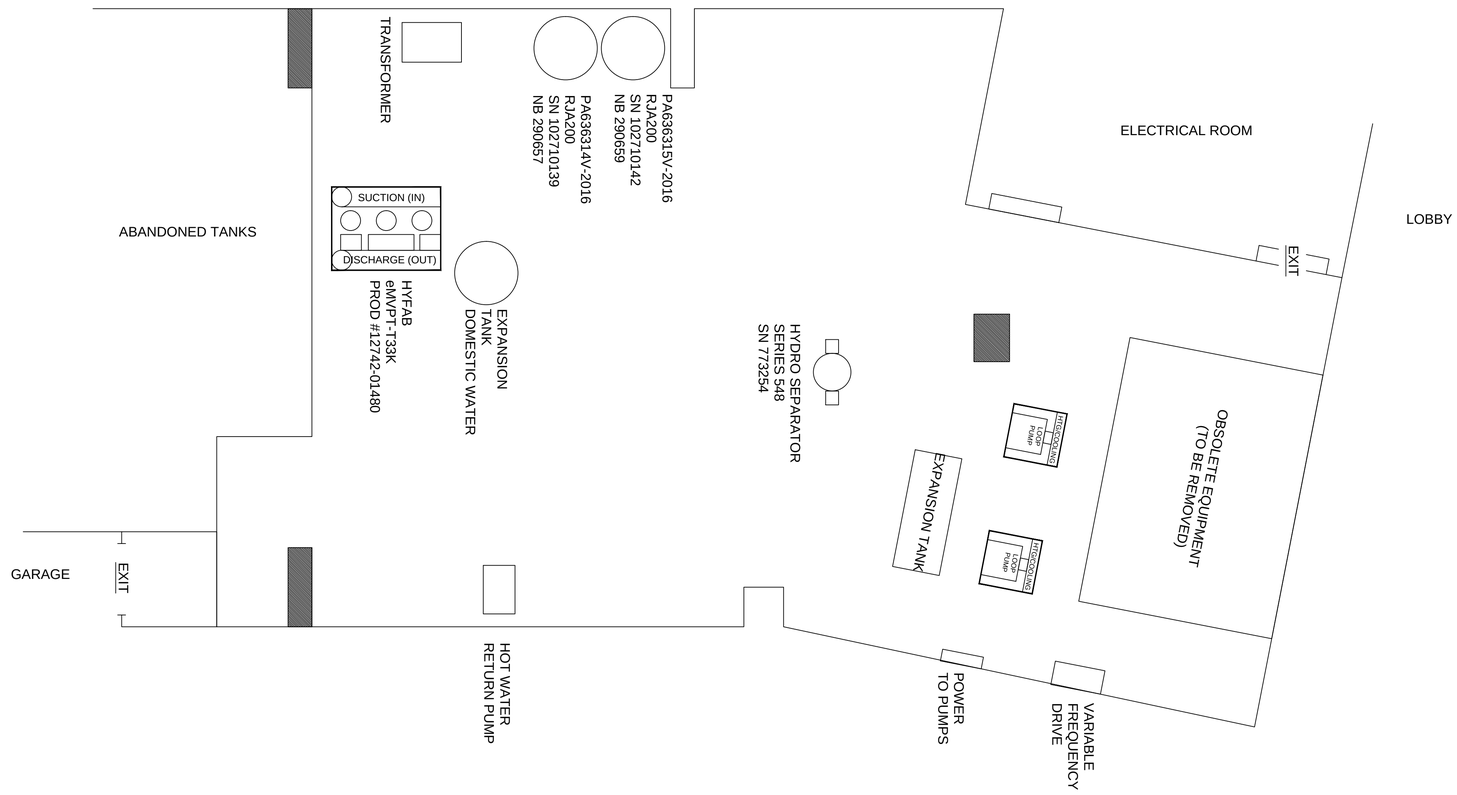

L-L HEATING & EQUIP. CO., INC.
P. O. BOX 2
ABINGTON, PA 19001

The Towers at Wyncote Apartment Homes, 8440 Limekiln Pike, Wyncote, PA 19095

Building #3, Pump Room - Hot Water Storage

DATE: 5/20/2016	SCALE: 1/4"=1'0"
DWN BY: DJL	APPRVD BY: RL